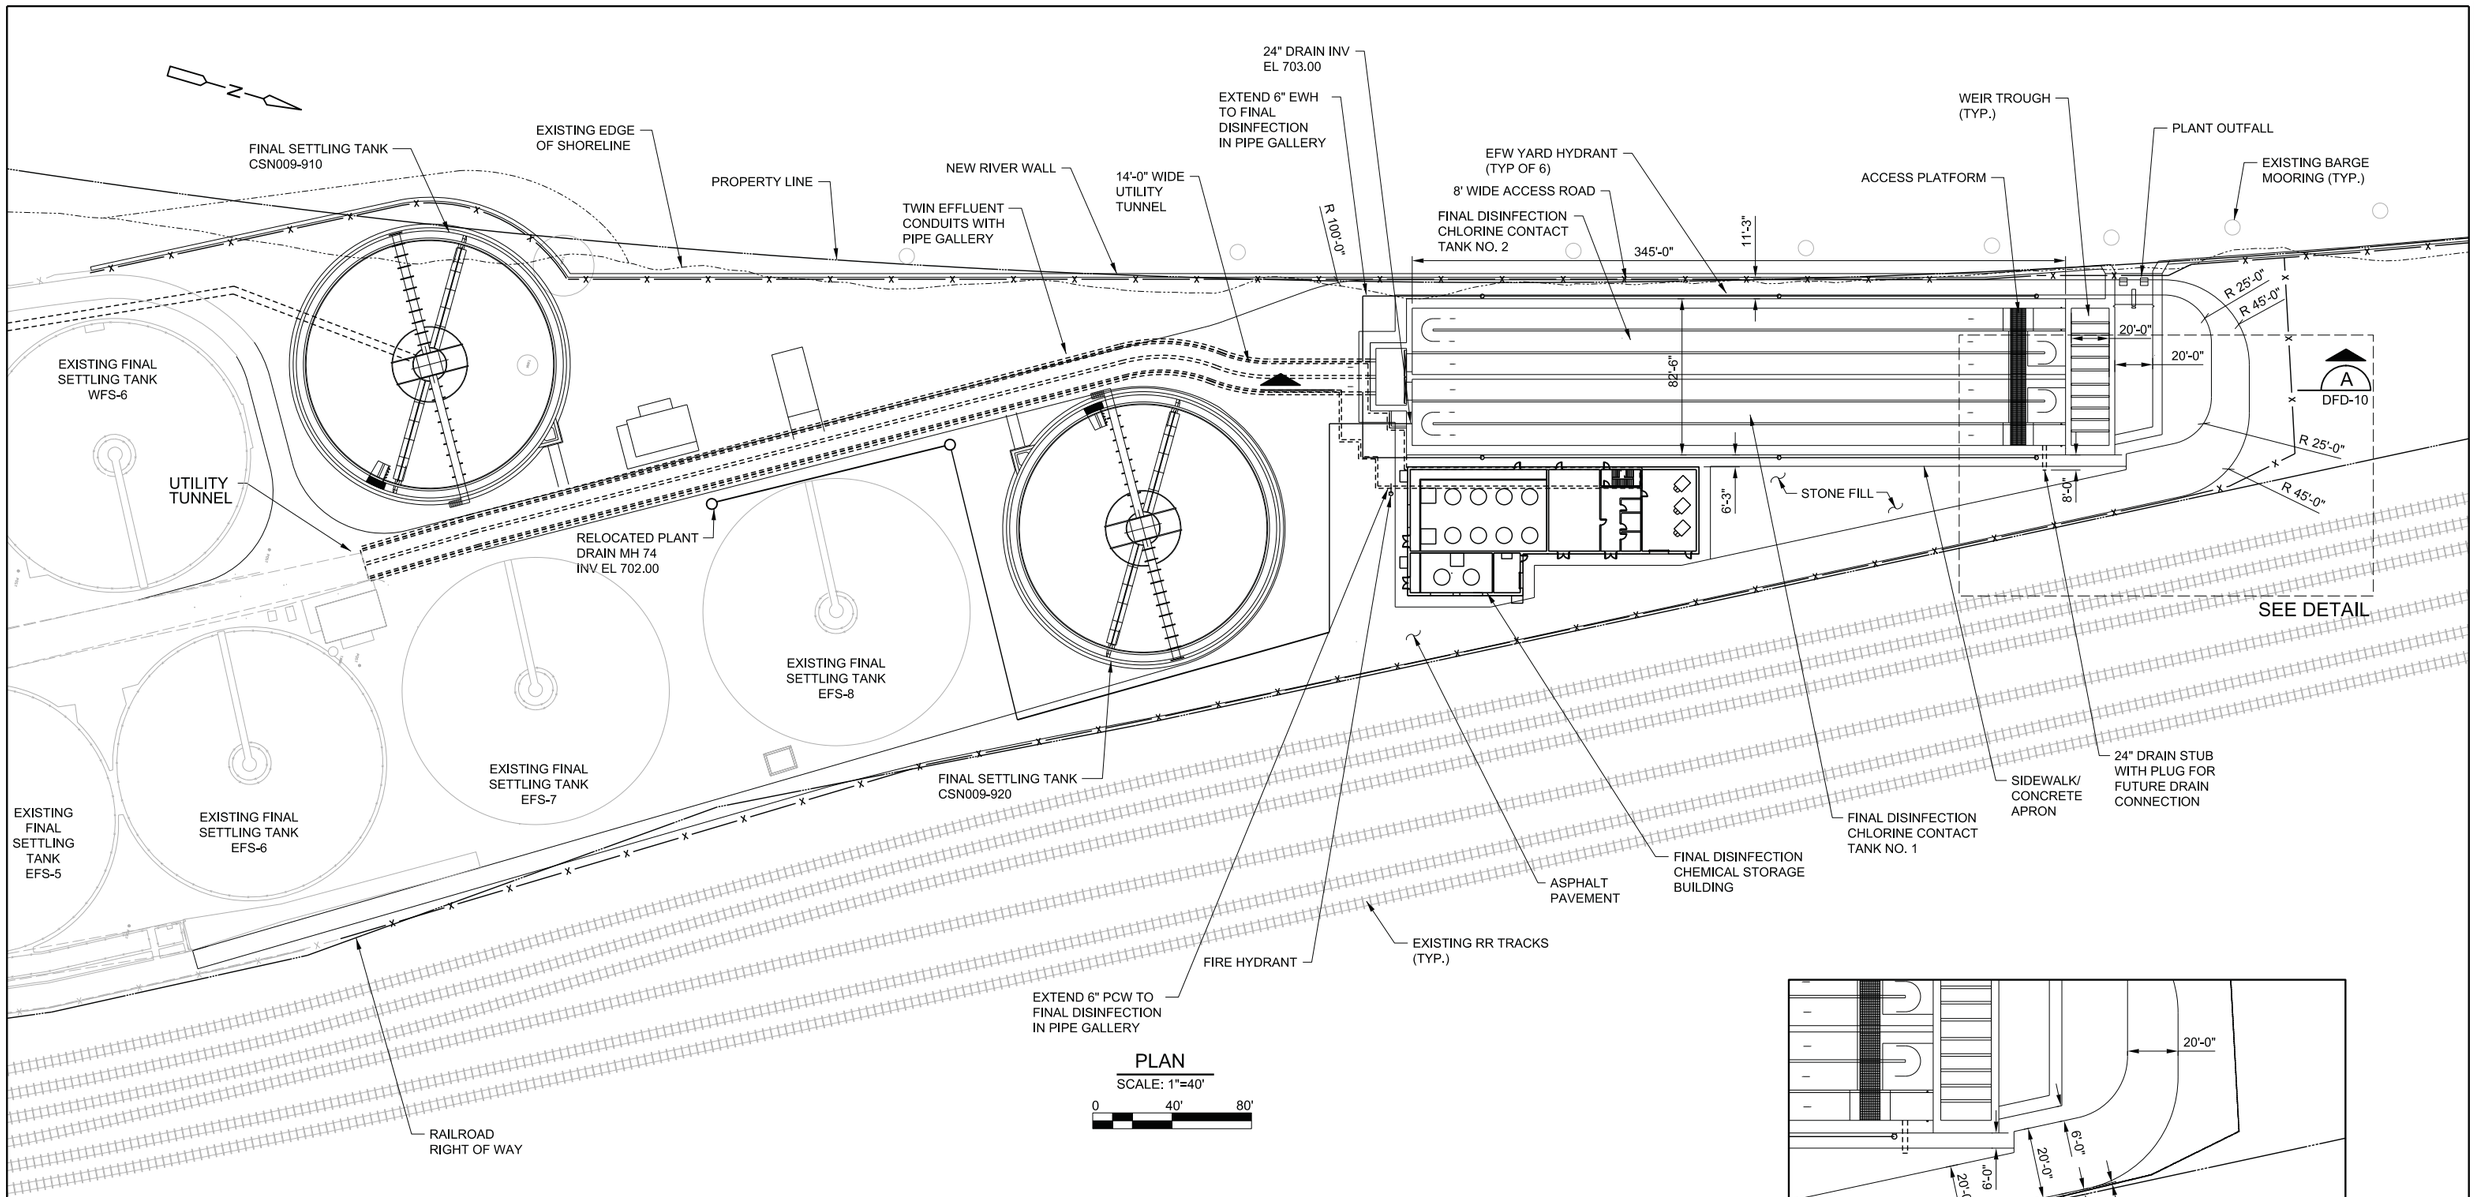

PLAN

SCALE: 1"=40'

0 40' 80'

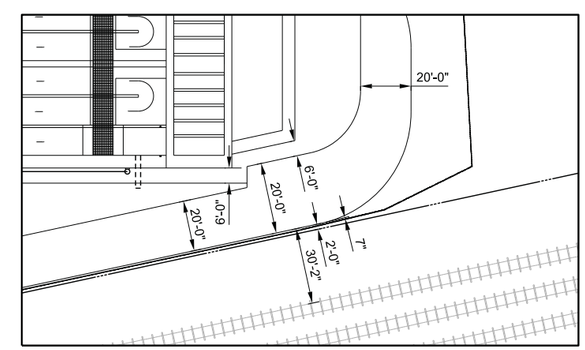

DETAIL

SCALE: 1"=30'

0 30' 60'

Designed by:	REVISION			
	REV No.	DATE	DESCRIPTION	APPV
Drawn by:	1			
Checked by:				

ARCADIS

ARCADIS, INC
6041 Wallace Road Extension, Suite 300
Wexford, PA 15090
TEL. 724.742.9180 FAX 724.742.9189
www.arcadis.com

Cosmos Technologies Inc.

700 RIVER AVE, SUITE 412
PITTSBURGH, PA 15212
Phone (412) 321-3951 Fax (412) 321-3951
www.cosmostechnologiesinc.com

alcosan allegheny county sanitary authority

www.alcosan.org

ARLETTA SCOTT WILLIAMS
EXECUTIVE DIRECTOR, ALCOSAN

3300 PREBLE AVE.
PITTSBURGH, PENNSYLVANIA
PITTSBURGH, PA 15233
(412) 766 - 4810

ALLEGHENY COUNTY SANITARY AUTHORITY
WASTEWATER TREATMENT PLANT
WET WEATHER PLANT EXPANSION

DFD-06
FINAL DISINFECTION
GENERAL PLAN

Contract: XXXX
CAD File Name: DFD-06.DGN
Date: 12 / 05 / 2017
Sheet: 1 of XX

dpuchi
1/3/2018 3:13:00 PM
Z:\1 PROJECTS (New Contracts-System)\ACTIVE PROJECTS\ARCADIS\211-01-2016 Arcadis Alcosan Program Management\Drawings\DFD-06.dgn